OHIO RIVER MAINSTEM NAVIGATION SYSTEM

General Plan and Profile

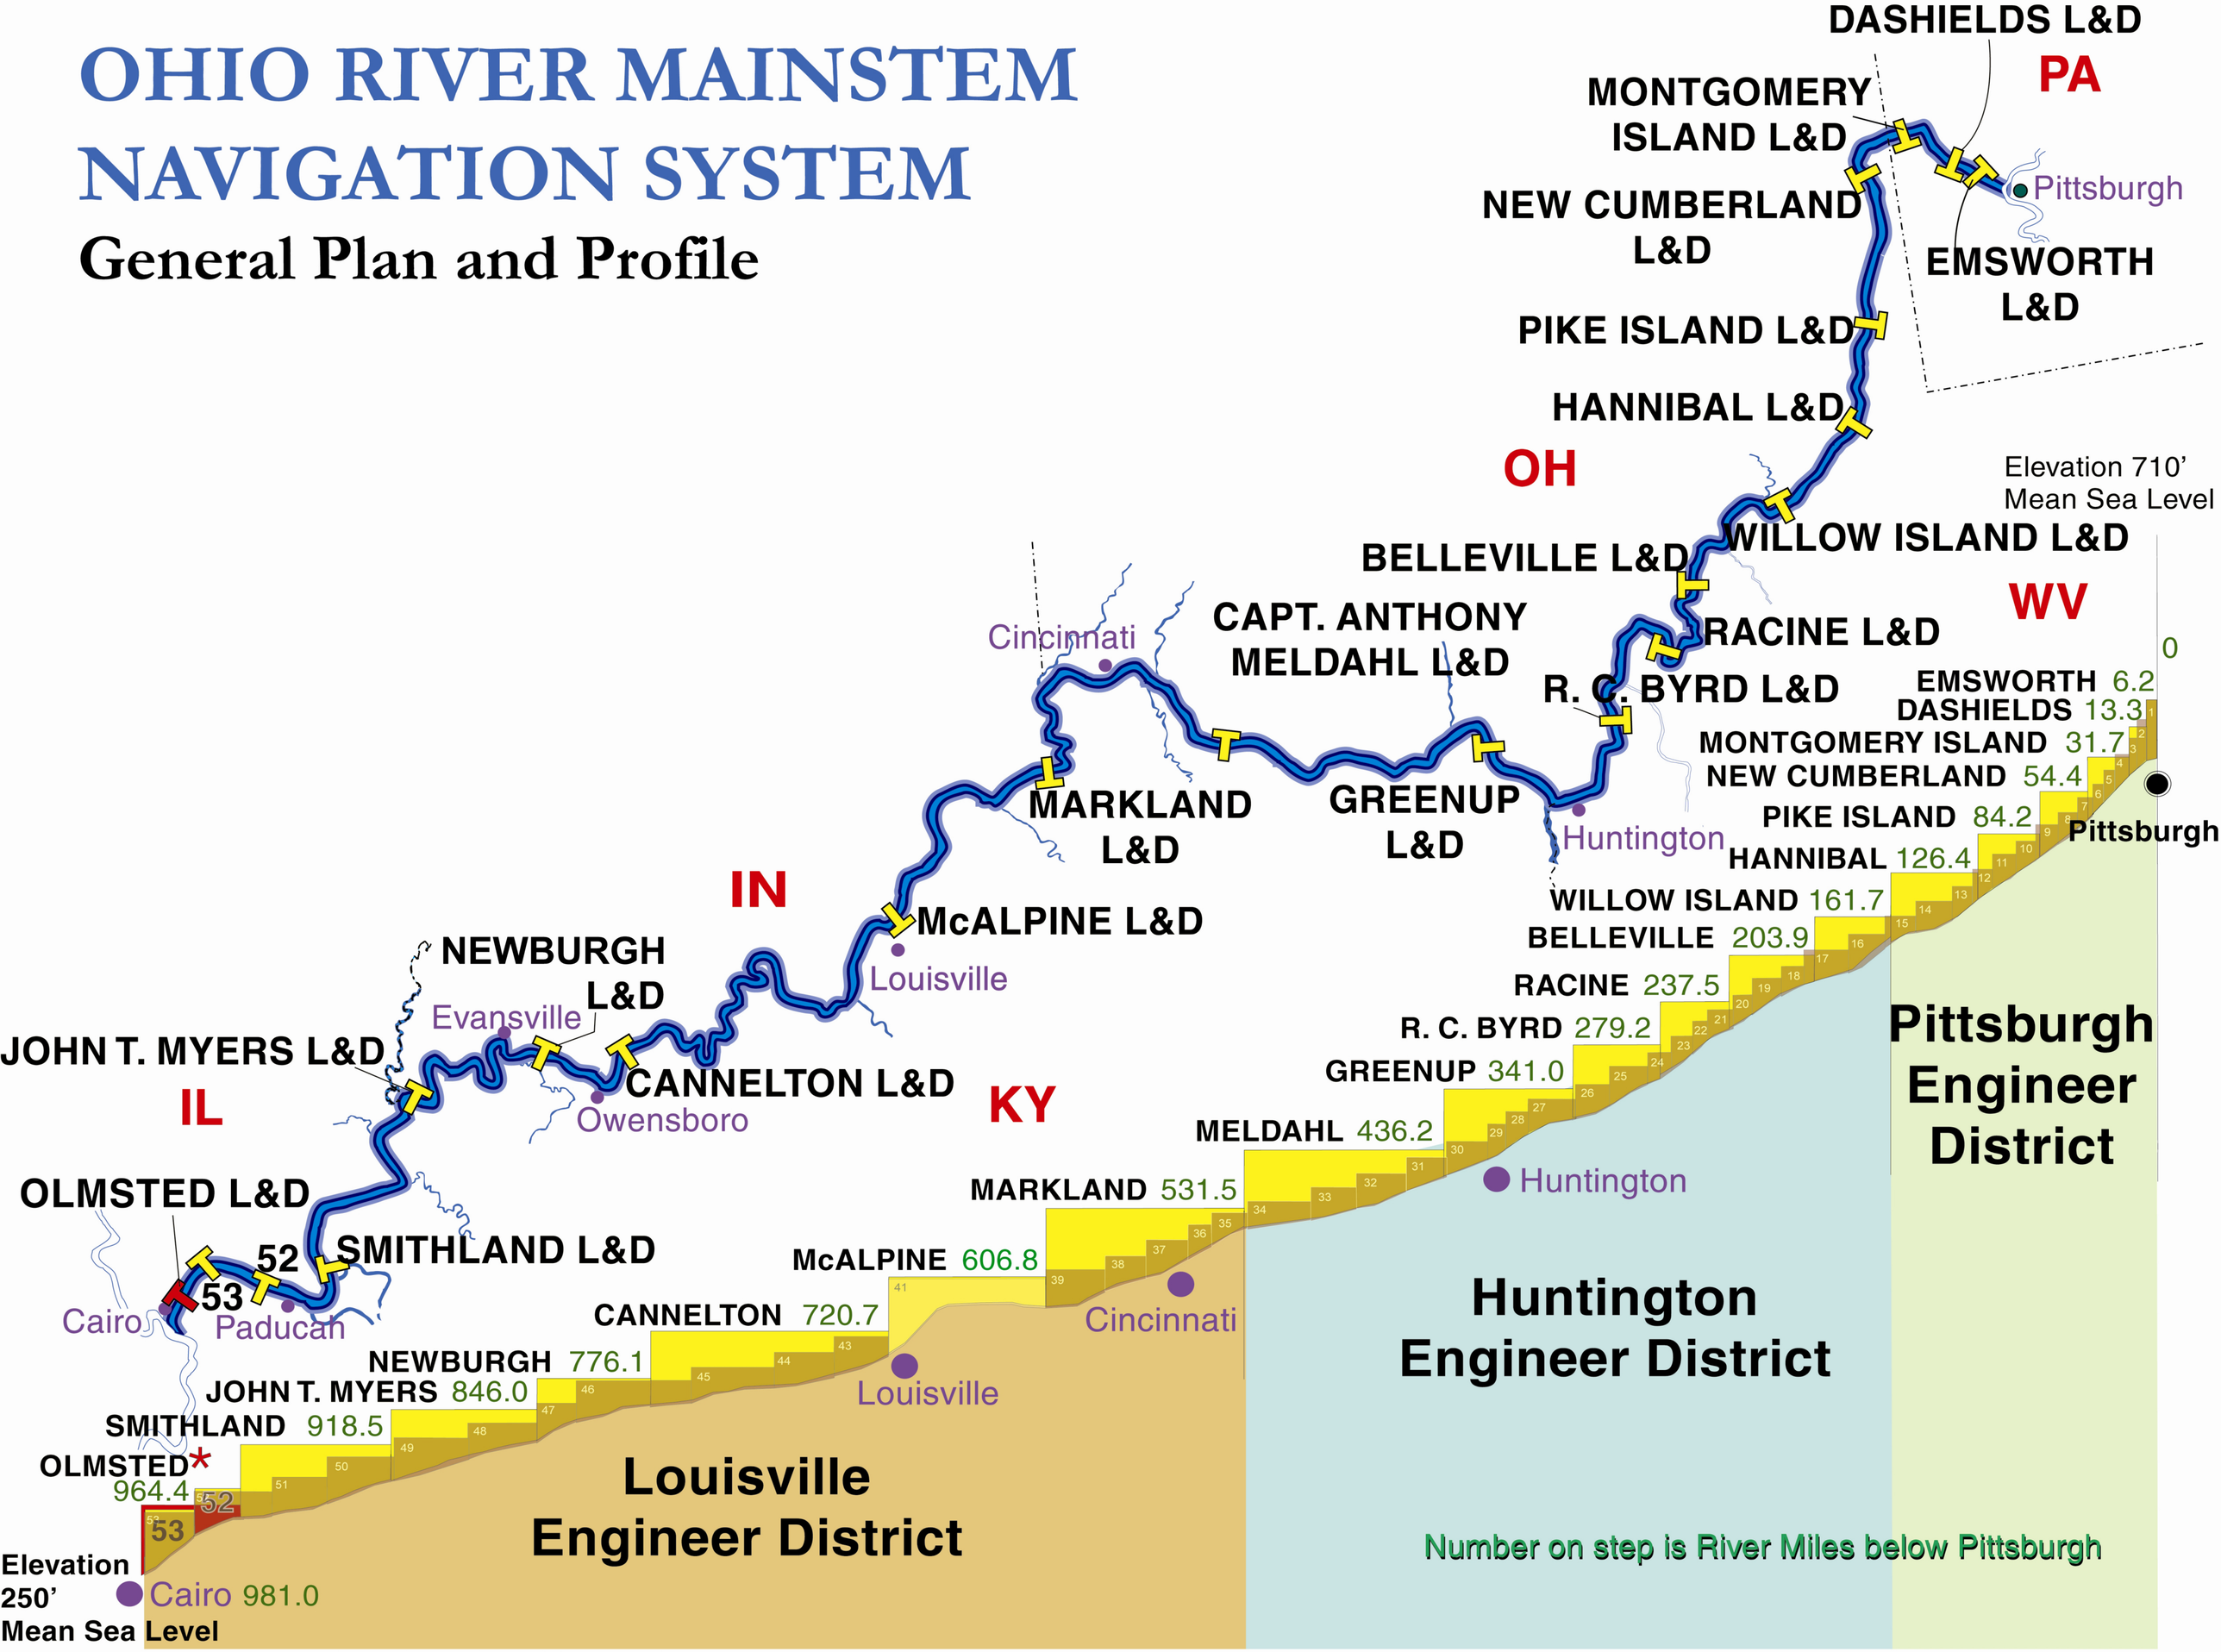

*When completed, Olmsted will replace Ld52 and LD53